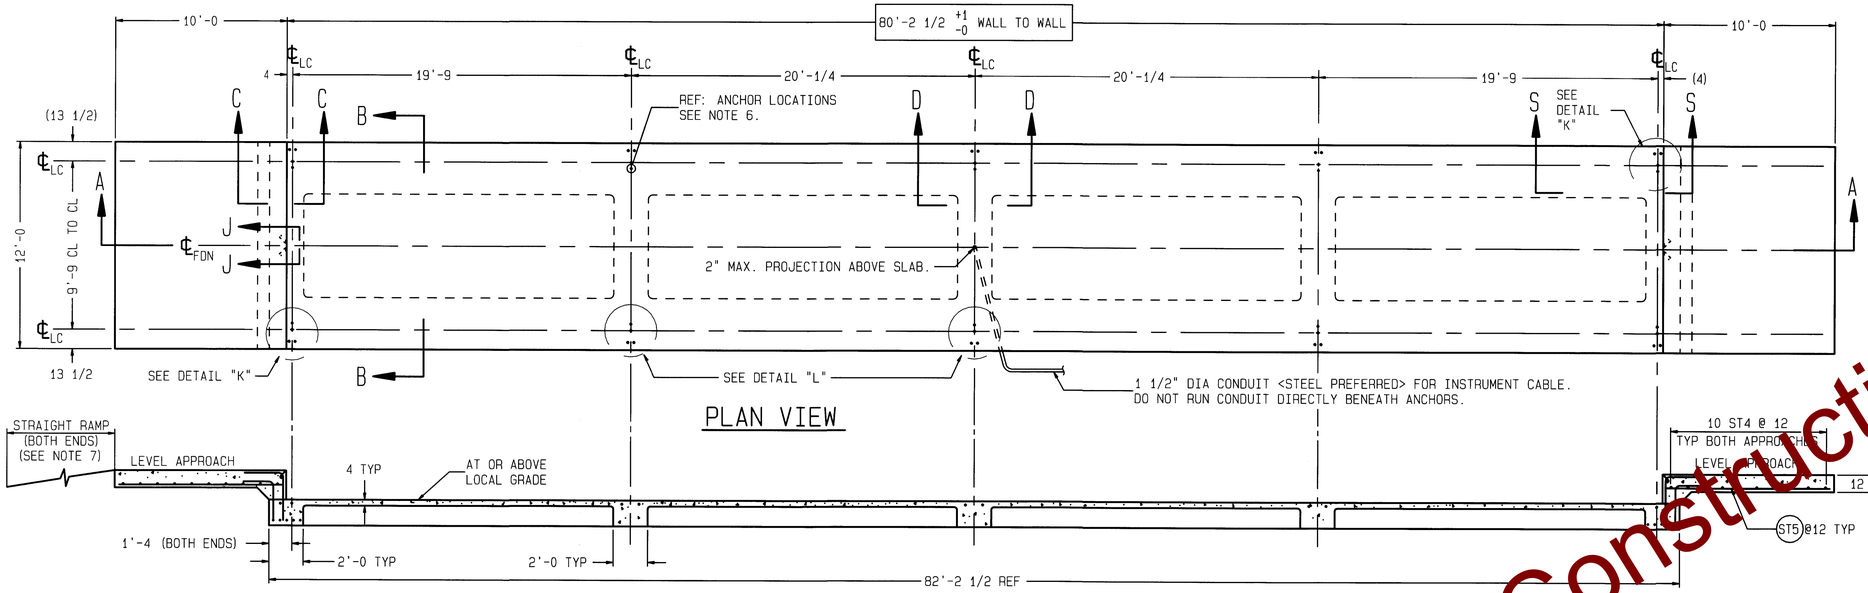

PLAN VIEW

SECTION A-A

REINFORCING STEEL SCHEDULE (A.S.T.M. A-615 GRADE 60)						
COLD FORM BARS TO INSIDE DIMENSIONS				A / B		
SYM	QTY	SIZE	LOCATION, DIRECTION	A	B	WGT
ST1	40	#8	FLOOR BEAMS, LONG.	40'-0		4272
ST2	20	#8	FLOOR BEAMS, LONG.	13'-8		730
ST3	10	#7	FOOTERS, LATERAL	11'-6		236
ST4	10	#5	ENDS, LATERAL	11'-6		120
	24		APPROACHES, LATERAL			288
ST5	24	#5	APPROACHES, LONG.	9'-6		238
S1	40	#3	LARGE SHEAR LOOP	8'-0		121
S2	40	#3	SMALL SHEAR LOOP	4'-6		68
L1	24	#5	APPROACH TO END TIES	2'-4	2'-8	126
L2	24	#5	APPROACH TO END TIES	1'-10	2'-2	101

L1 & L2 GIVEN WITHOUT RISER BASEPLATES. DIMENSION "B" WILL VARY WITH THE ACTUAL HEIGHT OF RISERS USED, AS FOLLOWS:

	L1	L2
NO RISERS	2'-8	2'-2
3" RISERS	2'-11	2'-5
6" RISERS	3'-2	2'-8

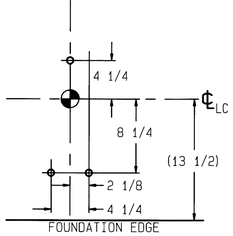

DETAIL "L"
ANCHOR LOCATIONS
(OTHER SIDE IS OPPOSITE)

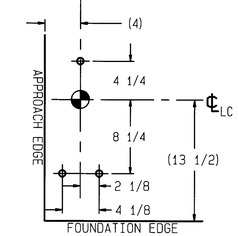

DETAIL "K"
ANCHOR LOCATIONS
(OTHER SIDE IS OPPOSITE)

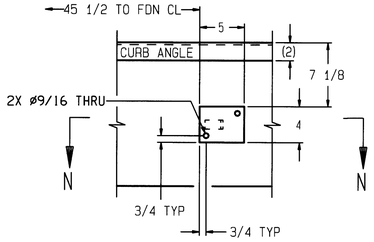

VIEW J-J
SCALE: 1/8
BUMPER PLATE ASSY'S: TWO EACH END,
MATERIAL: H.R. STEEL, (BY OTHERS).

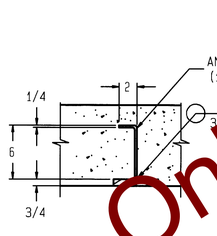

SECTION N-N

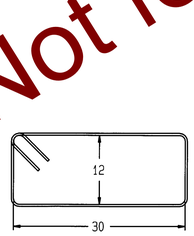

DETAIL ITEM S1
AT ANCHOR LOCATIONS
(FORM TO INSIDE DIMENSIONS)

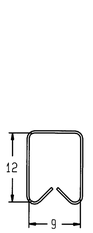

DETAIL ITEM S2
AT ANCHOR LOCATIONS
(FORM TO INSIDE DIMENSIONS)

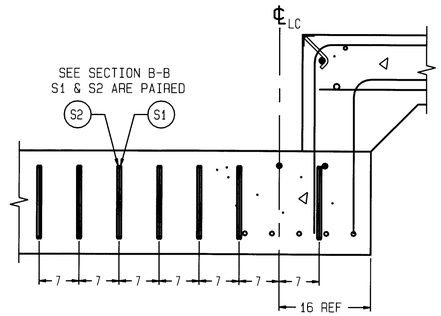

SECTION S-S
BOTH ENDS OF BOTH MAIN BEAMS
(4 PLACES TOTAL)

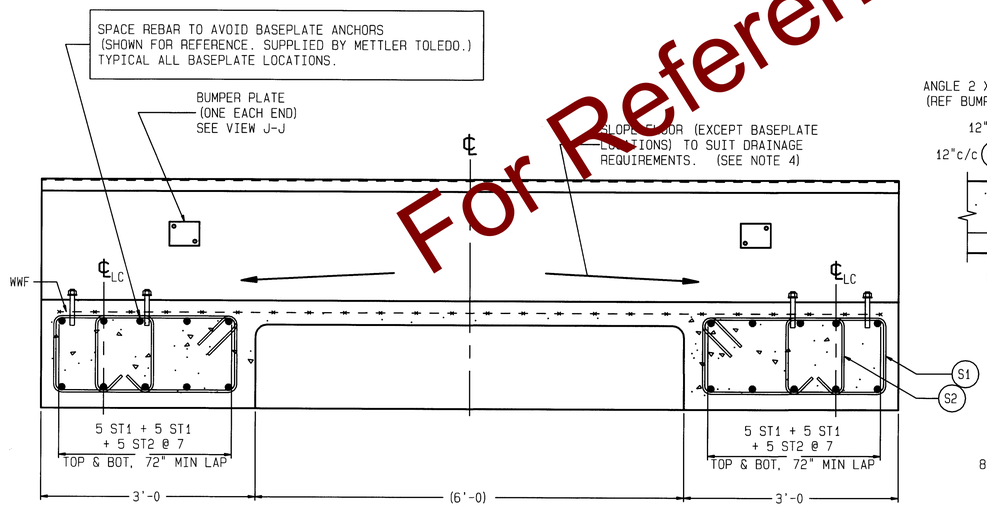

SECTION B-B
SCALE 1/12

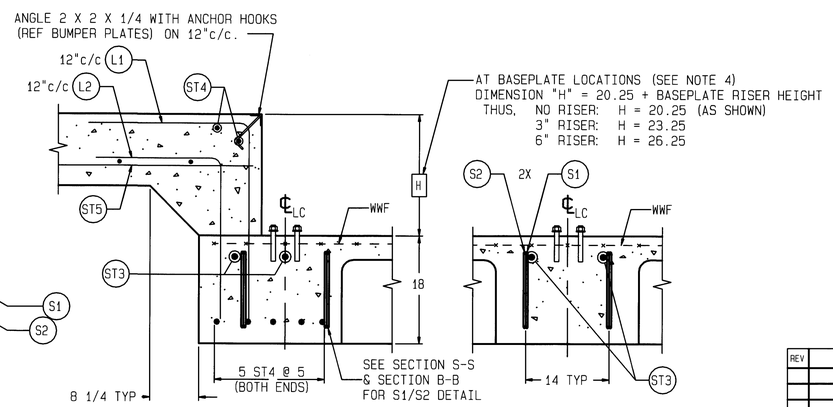

SECTION C-C
SCALE 1/12
(TYPICAL END WALL)

SECTION D-D
SCALE 1/12
(TYPICAL FOOTER)
SINGLE BASEPLATE

MATERIAL SUMMARY	
CONCRETE (CU. YDS.)	46
REINFORCING STEEL (LBS)	6300
WWF: 6x6_W1.4xW1.4 (SQ. FT.)	1000

NOTES:

1) USE MINIMUM 3000 PSI STRENGTH CONCRETE AT 28 DAYS WITH 5-7% AIR ENTRAINMENT.
2) USE MINIMUM 60KSI YIELD DEFORMED REINFORCING STEEL. REBAR MININUM DEPTH OF COVER SHOULD BE IN ACCORDANCE WITH THE LATEST ACI BUILDING CODE REQUIREMENTS FOR STRUCTURAL CONCRETE (ACI 318-SECTION 7.7). UNLESS OTHERWISE SPECIFIED.
3) FOUNDATION REQUIRES 1500 PSF RATED SOIL.
4) TOP OF CONCRETE AT BASEPLATE LOCATIONS TO BE LEVEL AND IN ONE PLANE ±1/8".
5) DIAGONAL MEASUREMENTS ENDWALL TO ENDWALL MUST BE EQUAL WITHIN 1/2".
6) BASEPLATES ANCHORS TO BE SUPPLIED BY METTLER TOLEDO. USE BASEPLATES AS TEMPLATES TO LOCATE ANCHORS DURING SCALE INSTALLATION.
7) RAMP LENGTH: -PER LOCAL REGULATIONS
   -1/2" SLOPE PER FOOT TYPICAL
8) CONTRACTOR SUPPLIES:
   -EXCAVATION
   -REINFORCING STEEL
   -CURB ANGLE ASSEMBLIES (SECT C-C)
   -CONCRETE AND FORMS
   -1 1/2" DIA CONDUIT
   -BUMPER PLATE ASSEMBLIES (VIEWS J-J & N-N)

DRAWING IS TO SCALE ONLY WHEN BORDER MEASURES 22-7/8" X 35" (FULL SIZE)

REV	CHANGE	BY	DATE

SCALE .02
DATE 01/17/11
DRN KRS APPD JJR

METTLER TOLEDO

TITLE VTC10X, FDN, BEAM SLAB, 80' X 11' W/ RISER OPTION

UNLESS OTHERWISE SPECIFIED, ALL DIMENSIONS ARE IN INCHES, AND DIMENSIONAL TOLERANCES ARE:
FRACTIONAL ±1/32 DECIMAL .XX ±.02 .XXX ±.005 ANGULAR ±.5°

THIS PRINT IS FURNISHED WITH THE UNDERSTANDING THAT THE ESSENCE THEREOF WILL NOT BE REPRODUCED IN WHOLE OR IN PART WITHOUT WRITTEN AUTHORIZATION OF METTLER-TOLEDO, INC. ALL DESIGNS ARE THE PROPERTY OF METTLER-TOLEDO, INC. AND WILL BE PROTECTED BY PATENTS.

TC208644 REV

For Reference Only. Not for Construction.