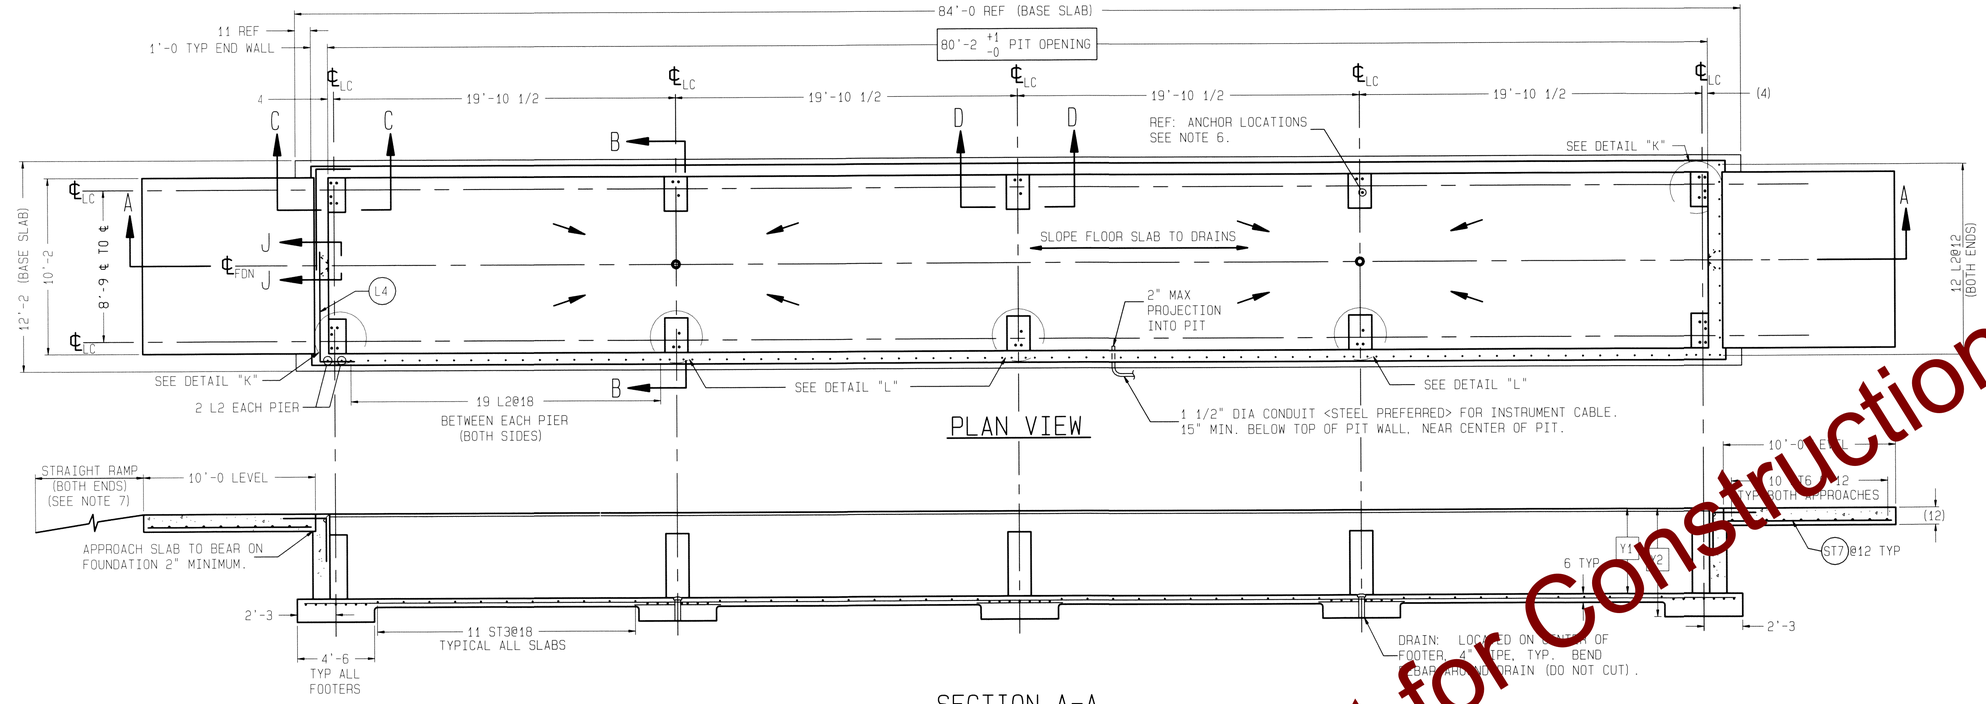

REINFORCING STEEL SCHEDULE (A.S.T.M. A-615 GRADE 60)						
COLD FORM BARS TO INSIDE DIMENSIONS				A / B		
	SYM	QTY	SIZE	LOCATION, DIRECTION	A	B	WGT
COMMON TO BOTH 2' & 4'	ST1	16	#4	FLOOR, LONG.	30'-0		321
	ST2	8	#4	FLOOR, LONG.	28'-10		154
	ST3	44	#4	FLOOR, LATERAL	11'-8		343
	ST4	39	#4	FOOTERS, LONG.	5'-0		130
	ST5	35	#6	FOOTERS, LATERAL	11'-8		613
	ST6	20	#5	APPROACH, LATERAL	9'-8		202
		2		END WALLS, LATERAL			20
	ST7	20	#5	APPROACH, LONG.	9'-6		198
	L1	20	#5	APPROACH TO END TIES	2'-6	2'-6	104
2' ONLY	ST8	8	#4	SIDE WALLS, LONG.	30'-0		160
	ST9	4	#4	SIDE WALLS, LONG.	27'-0		72
	T1	30	#5	(SEE DETAIL ITEM T1)	7'-4		229
	L2	196	#4	WALL TO FLOOR TIES	2'-6	2'-11	710
	L3	40	#5	(SEE DETAIL ITEM T1)	1'-0	2'-0	126
	L4	8	#4	(CORNERS)	2'-0	6'-10	47
4' ONLY	ST8	16	#4	SIDE WALLS, LONG.	30'-0		321
	ST9	8	#4	SIDE WALLS, LONG.	27'-0		144
	T1	50	#5	(SEE DETAIL ITEM T1)	7'-4		382
	L2	196	#4	WALL TO FLOOR TIES	2'-6	4'-11	972
	L3	40	#5	(SEE DETAIL ITEM T1)	1'-0	4'-0	209
	L4	16	#4	(CORNERS)	2'-0	6'-10	94

THIS DRAWING CONTAINS INFORMATION TO BUILD EITHER A 2' OR 4' NOMINAL CLEARANCE PIT FOUNDATION. CONTRACTOR MUST KNOW DESIRED DEPTH BEFORE ORDERING MATERIALS.

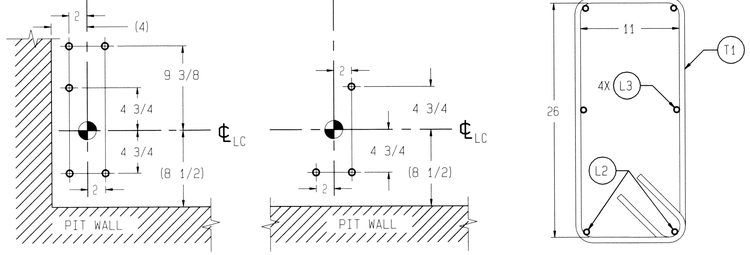

DETAIL "K"
SCALE: 1/8
ANCHOR LOCATIONS
(OTHER SIDE IS OPPOSITE)

DETAIL "L"
SCALE: 1/8
ANCHOR LOCATIONS
(OTHER SIDE IS OPPOSITE)

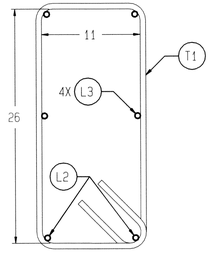

DETAIL ITEM T1
SCALE: 1/8

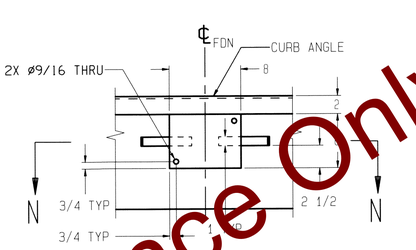

VIEW J-J
SCALE: 1/8
BUMPER PLATE ASSY'S (ONE EACH END)
MATERIAL: H.R. STEEL (BY OTHERS).

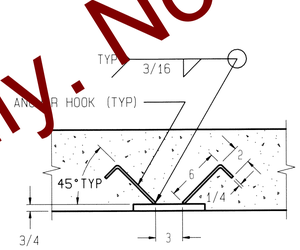

SECTION N-N
SCALE: 1/8

MATERIAL SUMMARY & "Y" DIMENSION CHART		
NOMINAL CLEARANCE BETWEEN FLOOR AND SCALE	2'	4'
CONCRETE (CU. YDS.)	51.5	62
REINFORCING STEEL	3429	4207
Y1 (SECTION A-A)	2'-11	4'-11
Y2 MINIMUM (SECTION A-A)	4'-3	6'-3

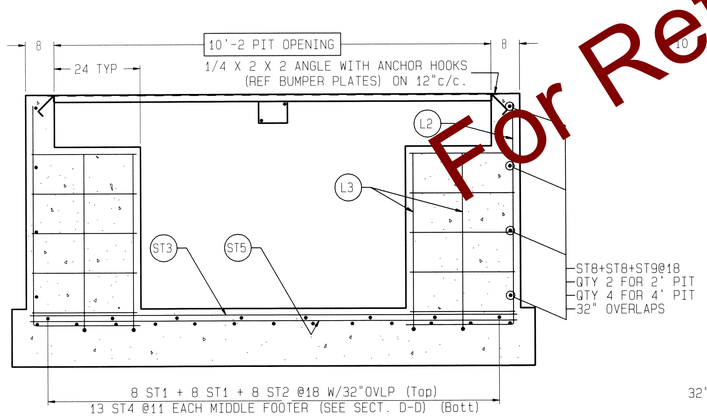

SECTION B-B
SCALE: 1/20

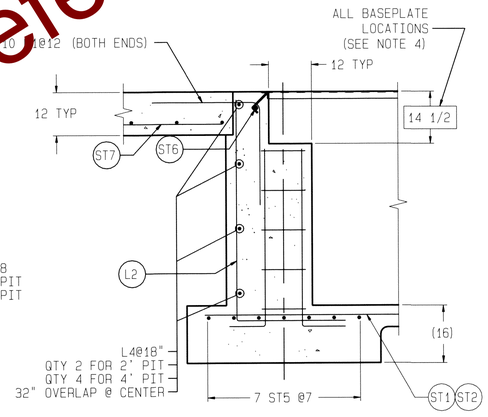

SECTION C-C
SCALE: 1/20
(TYPICAL END FOOTER)

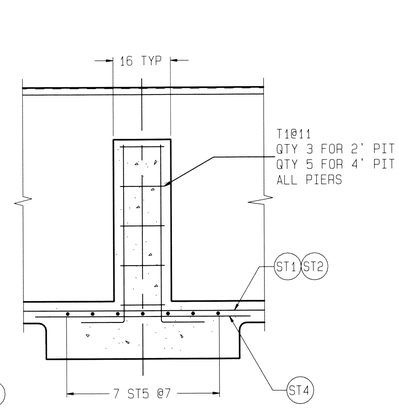

SECTION D-D
SCALE: 1/20
(TYPICAL MIDDLE FOOTER)
(SINGLE BASEPLATE)

NOTES:

1) USE MINIMUM 3000 PSI STRENGTH CONCRETE AT 28 DAYS WITH 5-7% AIR ENTRAINMENT.
2) USE MINIMUM 60KSI YIELD DEFORMED REINFORCING STEEL. REBAR MINIMUM DEPTH OF COVER SHOULD BE IN ACCORDANCE WITH THE LATEST ACI BUILDING CODE REQUIREMENTS FOR STRUCTURAL CONCRETE (ACI 318-SECTION 7.7), UNLESS OTHERWISE SPECIFIED.
3) FOUNDATION REQUIRES 2000 PSF RATED SOIL FOR APPLICATIONS WHERE LOADINGS ARE AT OR BELOW OVER-THE-ROAD LEGAL HIGHWAY LIMITS. 2600 PSF FOR ALL OTHERS.
4) TOP OF CONCRETE AT BASEPLATE LOCATIONS TO BE LEVEL AND IN ONE PLANE ±1/8"
5) DIAGONAL MEASUREMENTS ENDWALL TO ENDWALL MUST BE EQUAL WITHIN 1/2".
6) BASEPLATE ANCHORS SUPPLIED BY METTLER-TOLEDO. USE BASEPLATES AS TEMPLATES TO LOCATE ANCHORS DURING SCALE INSTALLATION.
7) RAMP LENGTH: -PER LOCAL REGULATIONS
   -1/2" SLOPE PER FOOT TYPICAL
8) BOTTOM OF FOOTERS MUST BE BELOW LOCAL FROSTLINE.
9) CONTRACTOR SUPPLIES:
   -EXCAVATION
   -REINFORCING STEEL
   -CURB ANGLE ASSEMBLIES (SECT B-B)
   -CONCRETE AND FORMS
   -1 1/2" DIA CONDUIT
   -BUMPER PLATE ASSEMBLIES (VIEWS J-J & N-N)

DRAWING IS TO SCALE ONLY WHEN BORDER MEASURES 22-7/8" X 35" (FULL SIZE)

REV	CHANGE	BY	DATE

SCALE .02
DATE 01/17/11
DRN ADF APPD

METTLER TOLEDO

TITLE VTC221 FOUNDATION, 80' X 10' PIT

UNLESS OTHERWISE SPECIFIED, ALL DIMENSIONS ARE IN INCHES, AND DIMENSIONAL TOLERANCES ARE:
FRACTIONAL ±1/32 DECIMAL .XX ±.02 .XXX ±.005 ANGULAR ±.5°

THIS PRINT IS FURNISHED WITH THE UNDERSTANDING THAT THE ESSENCE THEREOF WILL NOT BE REPRODUCED IN WHOLE OR IN PART WITHOUT WRITTEN AUTHORIZATION OF METTLER-TOLEDO, INC. ALL DESIGNS ARE THE PROPERTY OF METTLER-TOLEDO, INC. AND WILL BE PROTECTED BY PATENTS.

TC208646 REV

For Reference Only. Not for Construction.