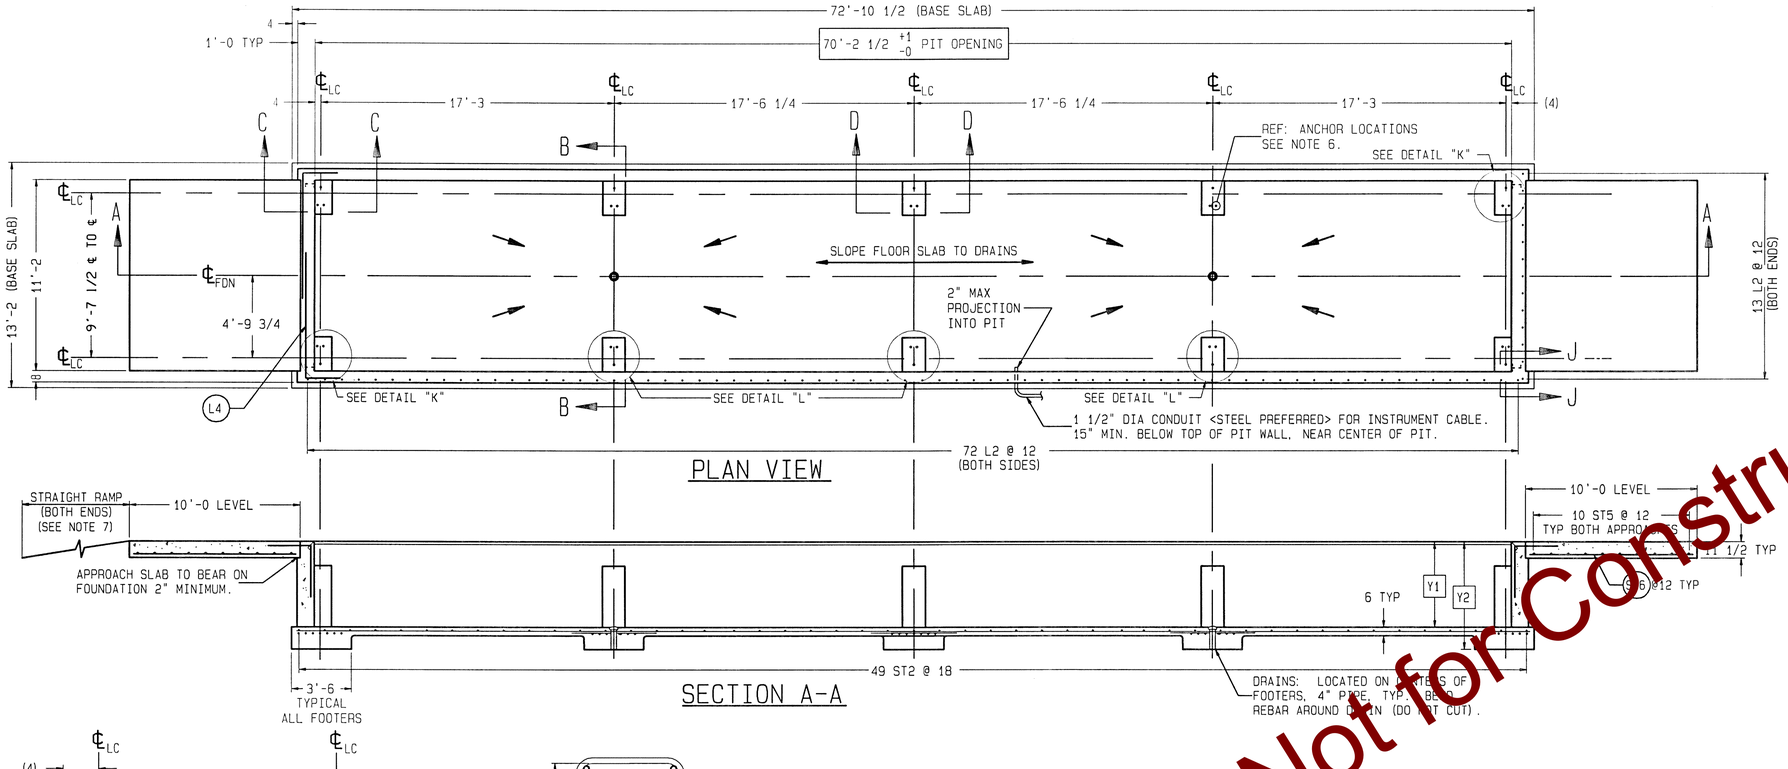

DETAIL "K"
SCALE: 1/8
ANCHOR LOCATIONS
(OTHER SIDE IS OPPOSITE)

DETAIL "L"
SCALE: 1/8
ANCHOR LOCATIONS
(OTHER SIDE IS OPPOSITE)

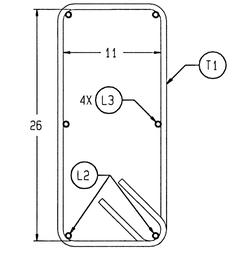

DETAIL ITEM T1
SCALE: 1/8

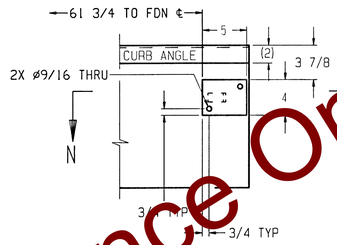

VIEW J-J
SCALE: 1/8
BUMPER PLATE ASSY'S: TWO EACH END.
MATERIAL: H.R. STEEL, (BY OTHERS).

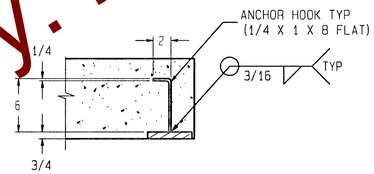

SECTION N-N

MATERIAL SUMMARY & "Y" DIMENSION CHART	
NOMINAL CLEARANCE BETWEEN FLOOR AND SCALE	4'
CONCRETE (CU. YDS.)	58
REINFORCING STEEL	4022
Y1 (SECTION A-A)	5'-0
Y2 MINIMUM (SECTION A-A)	6'-3 1/2

REINFORCING STEEL SCHEDULE (A.S.T.M. A-615 GRADE 60)

COLD FORM BARS TO INSIDE DIMENSIONS

SYM	QTY	SIZE	LOCATION, DIRECTION	A	B	WGT
ST1	18	#4	FLOOR, LONG.	37'-6		451
ST2	49	#4	FLOOR, LATERAL	12'-8		415
ST3	42	#4	FOOTERS, LONG.	5'-0		141
ST4	35	#5	FOOTERS, LATERAL	12'-8		463
ST5	20	#5	APPROACH, LATERAL	10'-8		223
	2		END WALLS, LATERAL			23
ST6	22	#5	APPROACH, LONG.	9'-6		218
ST7	16	#4	SIDE WALLS, LONG.	37'-2		398
L1	22	#5	APPROACH TO END TIES	2'-6	3'-0	127
L2	170	#4	WALL TO FLOOR TIES	2'-6	5'-2	871
L3	40	#5	(SEE DETAIL ITEM T1)	1'-0	4'-0	209
L4	16	#4	(CORNERS)	2'-0	7'-4	100
T1	50	#5	(SEE DETAIL ITEM T1)	7'-4		383

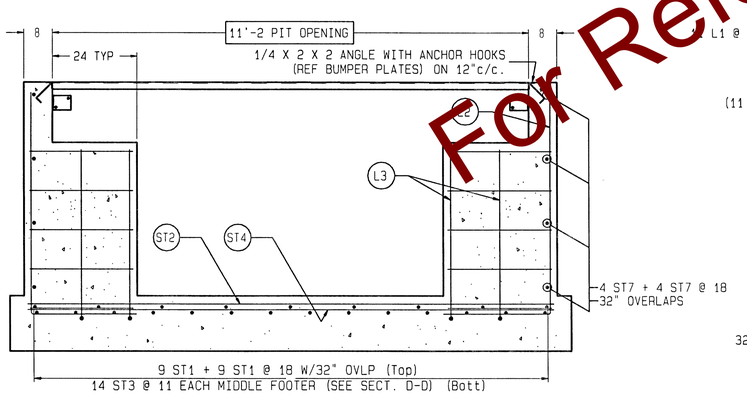

SECTION B-B
SCALE: 1/20

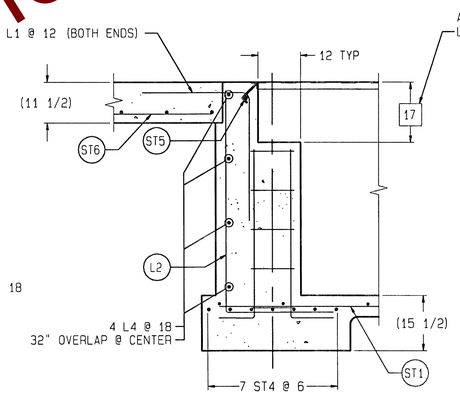

SECTION C-C
SCALE: 1/20
(TYPICAL END FOOTER)

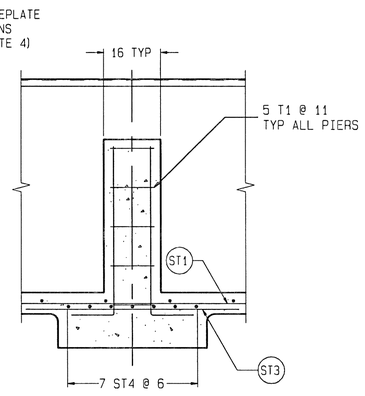

SECTION D-D
SCALE: 1/20
(TYPICAL MIDDLE FOOTER)
(SINGLE BASEPLATE)

NOTES:

1) USE MINIMUM 3000 PSI STRENGTH CONCRETE AT 28 DAYS WITH 5-7% AIR ENTRAINMENT.
2) USE MINIMUM 60KSI YIELD DEFORMED REINFORCING STEEL. REBAR MINIMUM DEPTH OF COVER SHOULD BE IN ACCORDANCE WITH THE LATEST ACI BUILDING CODE REQUIREMENTS FOR STRUCTURAL CONCRETE (ACI 318-SECTION 7.7), UNLESS OTHERWISE SPECIFIED.
3) FOUNDATION REQUIRES 2000 PSF RATED SOIL.
4) TOP OF CONCRETE AT BASEPLATE LOCATIONS TO BE LEVEL AND IN ONE PLANE ±1/8".
5) DIAGONAL MEASUREMENTS ENDWALL TO ENDWALL MUST BE EQUAL WITHIN 1/2". THIS IS VERY IMPORTANT!! SCALE INSTALLATION WILL BE DIFFICULT OR IMPOSSIBLE IF SQUARENESS IS NOT HELD TO THIS TOLERANCE.
6) BASEPLATE ANCHORS SUPPLIED BY METTLER TOLEDO. USE BASEPLATES AS TEMPLATES TO LOCATE ANCHORS DURING SCALE INSTALLATION.
7) RAMP LENGTH: -PER LOCAL REGULATIONS (1/2" SLOPE PER FOOT TYPICAL)
8) BOTTOM OF FOOTERS MUST BE BELOW LOCAL FROSTLINE.
9) CONTRACTOR SUPPLIES:
   - -EXCAVATION
   - -REINFORCING STEEL
   - -CURB ANGLE ASSEMBLIES (SECT B-B)
   - -CONCRETE AND FORMS
   - -1 1/2" DIA CONDUIT
   - -BUMPER PLATE ASSEMBLIES (VIEWS J-J & N-N)

REV	CHANGE	BY	DATE

SCALE .02
DATE 04/09/10
DRN CJE APPD TLP

METTLER TOLEDO

TITLE VTS10X FOUNDATION: PIT, 70' X 11'

UNLESS OTHERWISE SPECIFIED, ALL DIMENSIONS ARE IN INCHES, AND DIMENSIONAL TOLERANCES ARE:
FRACTIONAL ±1/32 DECIMAL .XX ±.02 .XXX ±.005 ANGULAR ±.5°

THIS PRINT IS FURNISHED WITH THE UNDERSTANDING THAT THE ESSENCE THEREOF WILL NOT BE REPRODUCED IN WHOLE OR IN PART WITHOUT WRITTEN AUTHORIZATION OF METTLER-TOLEDO, INC. ALL DESIGNS ARE THE PROPERTY OF METTLER-TOLEDO, INC. AND WILL BE PROTECTED BY PATENTS.

TC207991

REV

For Reference Only. Not for Construction.